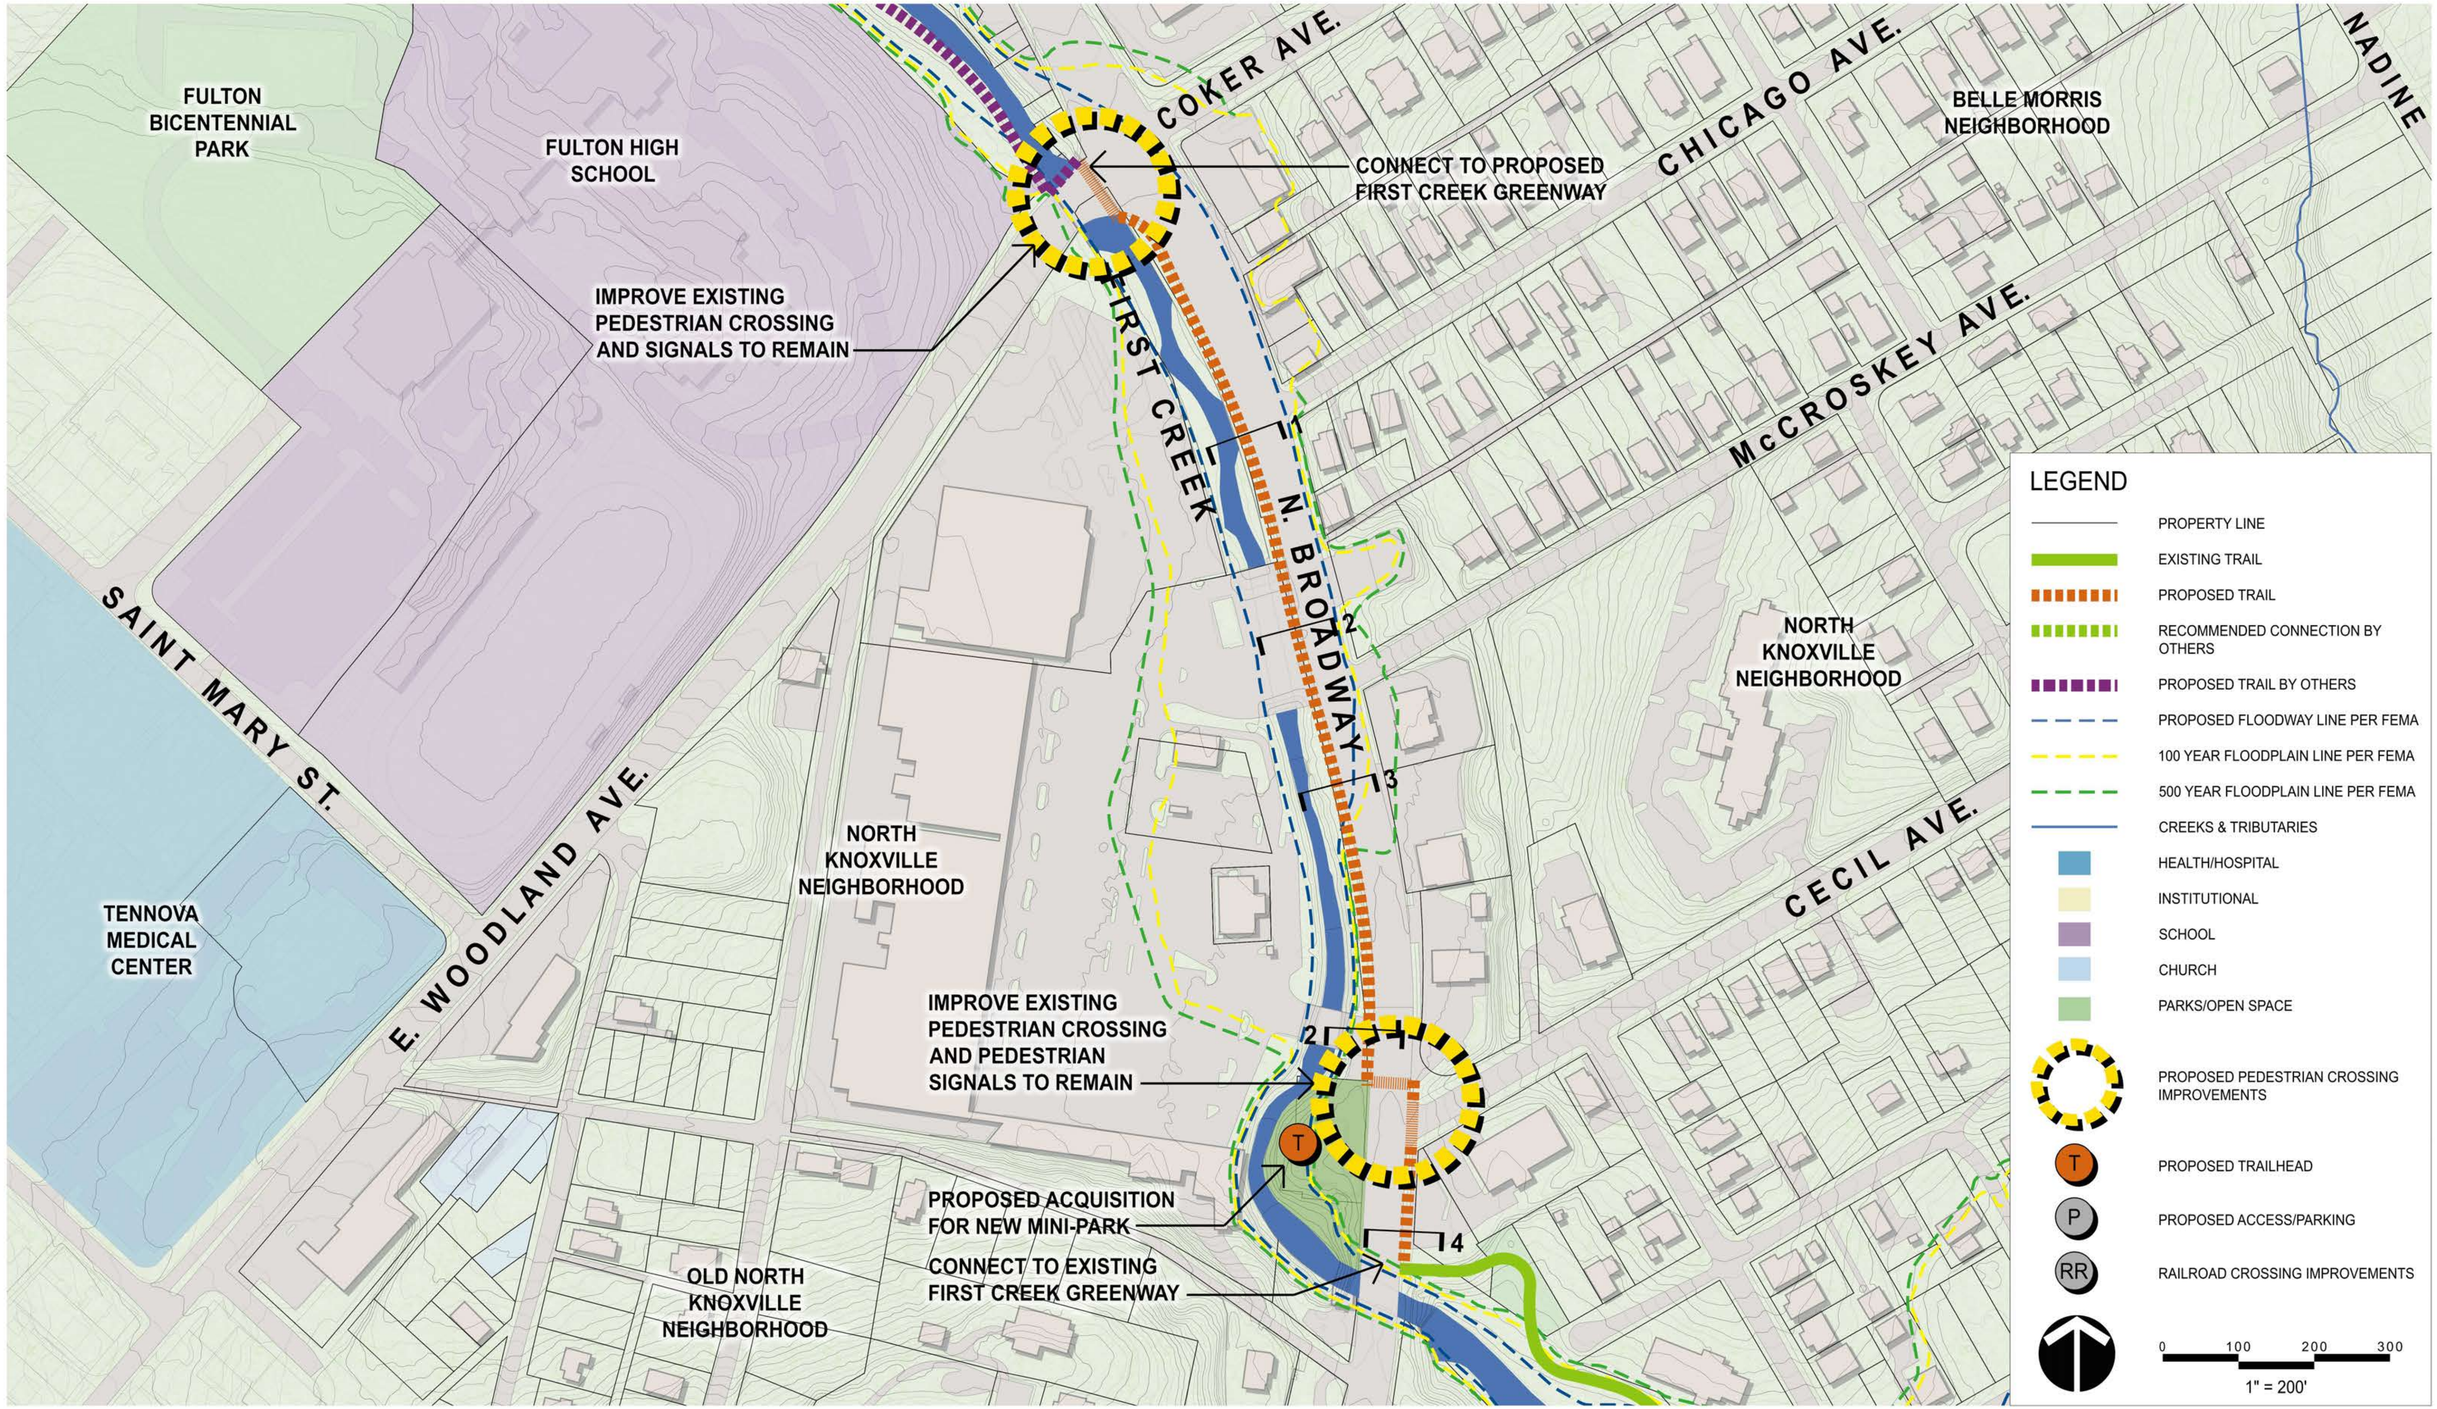

04/29/2016

CORRIDOR PLAN - CORRIDOR H

FIRST CREEK GREENWAY - FULTON HIGH SCHOOL TO FIRST CREEK GREENWAY

CITY OF KNOXVILLE

ROSS/FOWLER LANDSCAPE ARCHITECTURE
CANNON & CANNON INC CONSULTING ENGINEERS · FIELD SURVEYORS
S&ME

H1.1

CORRIDOR PLAN